

NEW RESIDENCE FOR MR. H.T. OBERHOLZER ON STAND 1395 FOURWAYS X 8, SANDTON


1.2

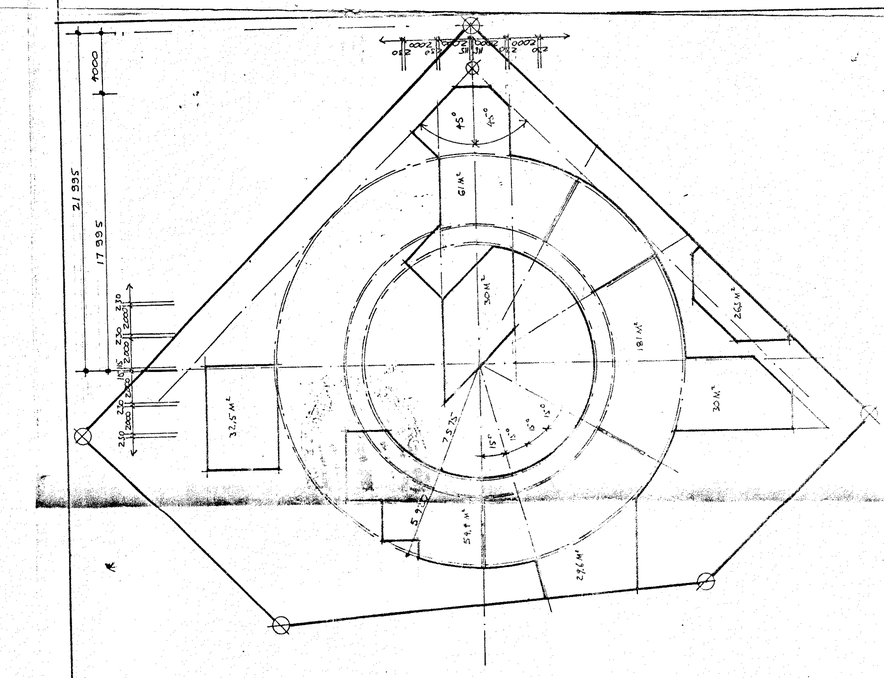

● setting-out diagram 1:200

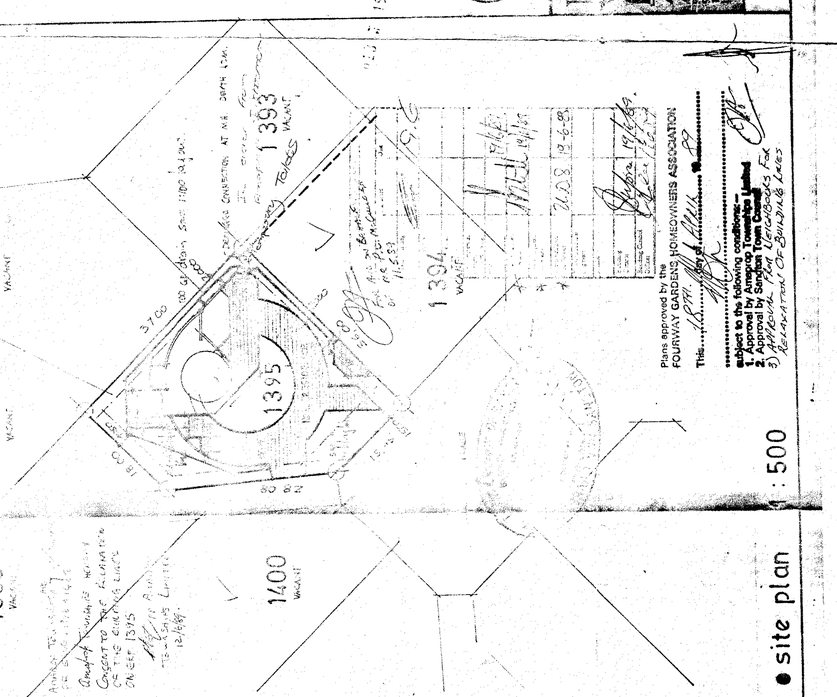

● site plan 1:500

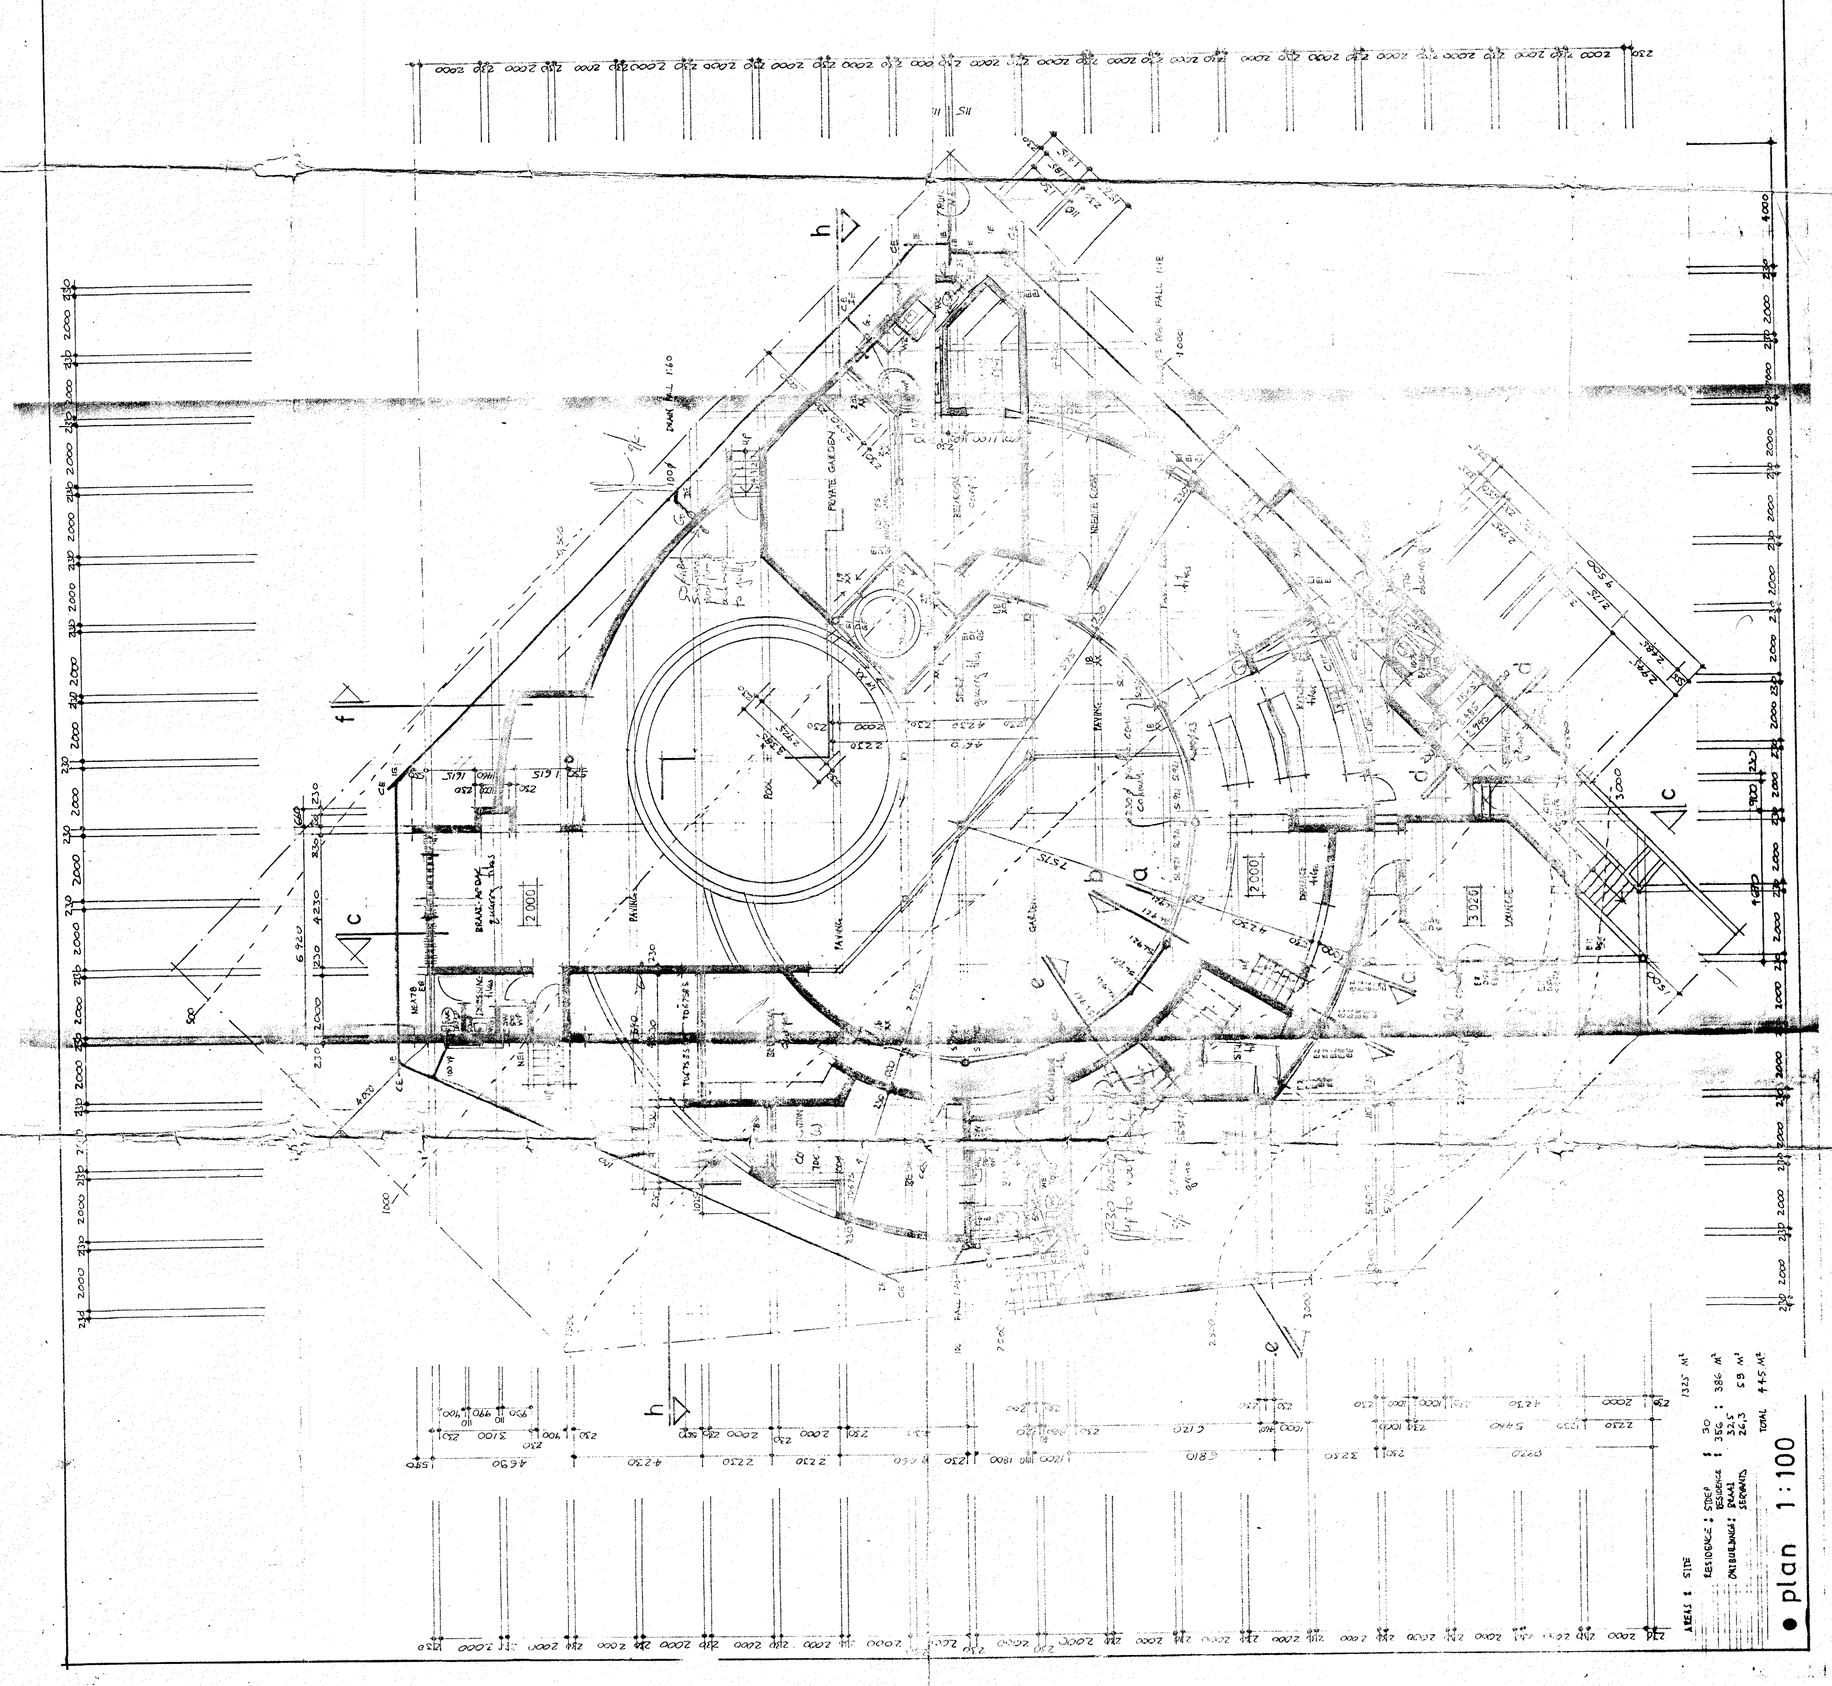

● plan 1:100

166